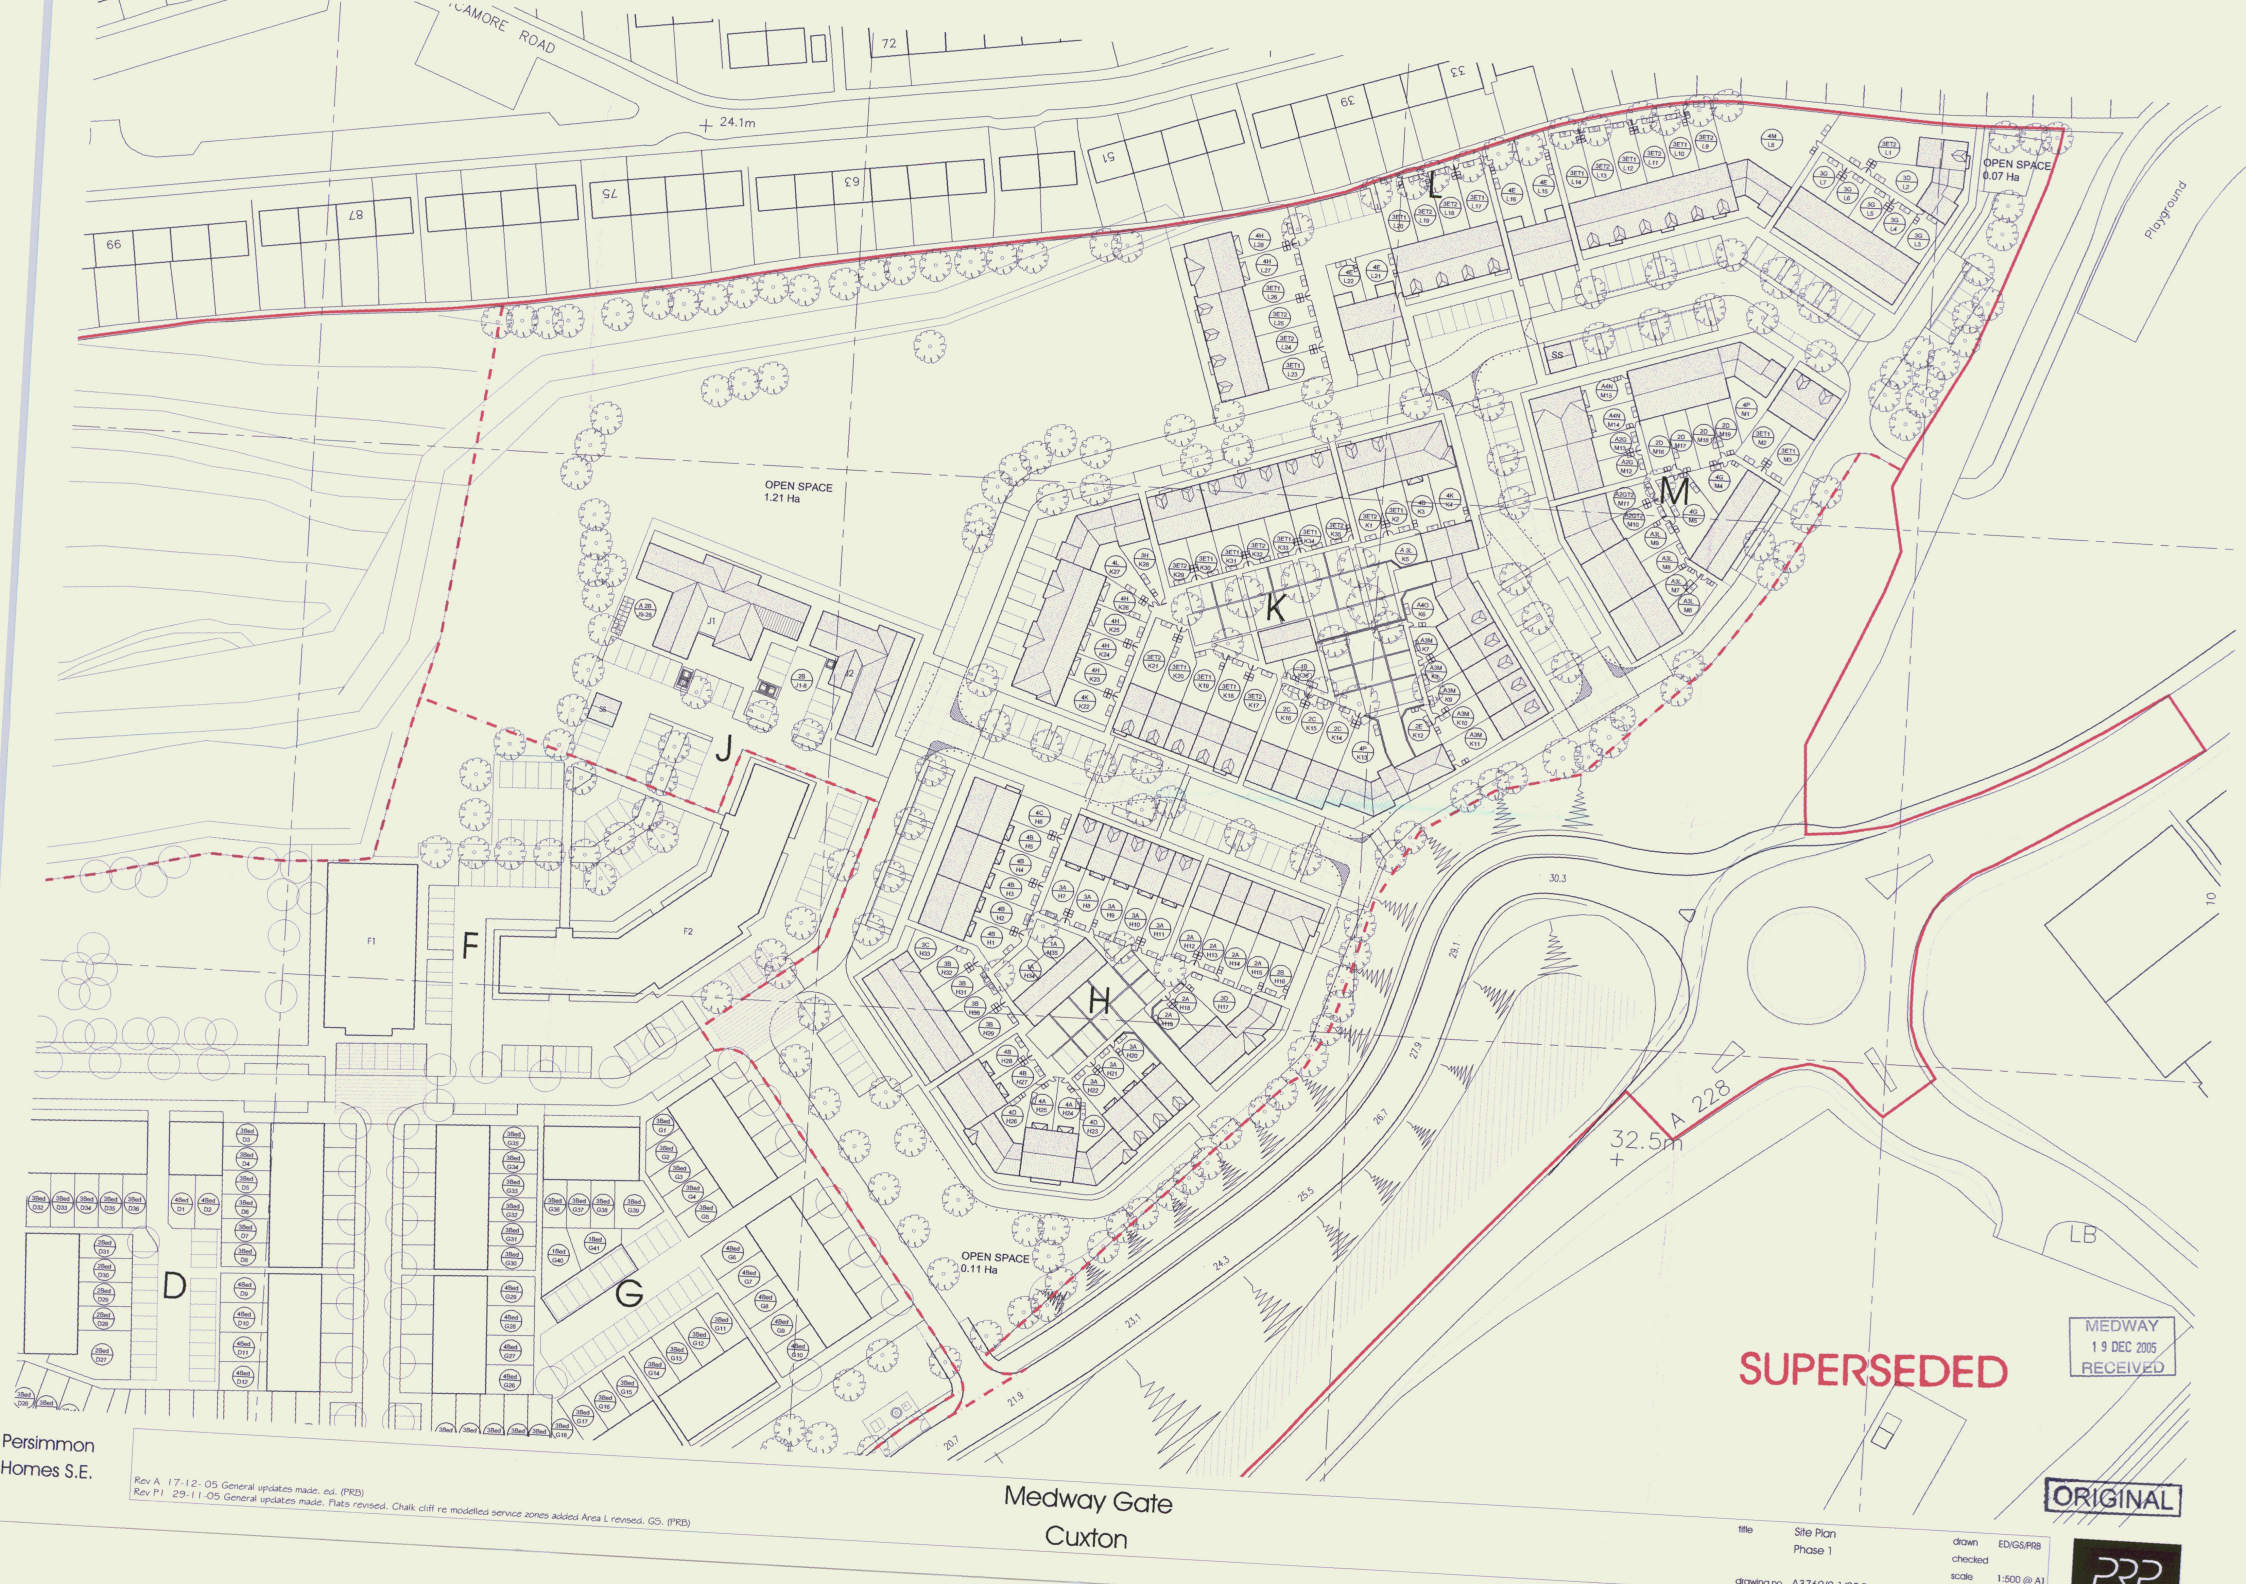

Persimmon Homes S.E.

Rev A 17-12-05 General updates made. ed. (PRB)
Rev P1 29-11-05 General updates made. Flats revised. Chalk cliff re modelled service zones added Area L revised. GS. (PRB)

Medway Gate
Cuxton

title Site Plan
Phase 1

drawn ED/GS/PRB
checked
scale 1:500 @ A1